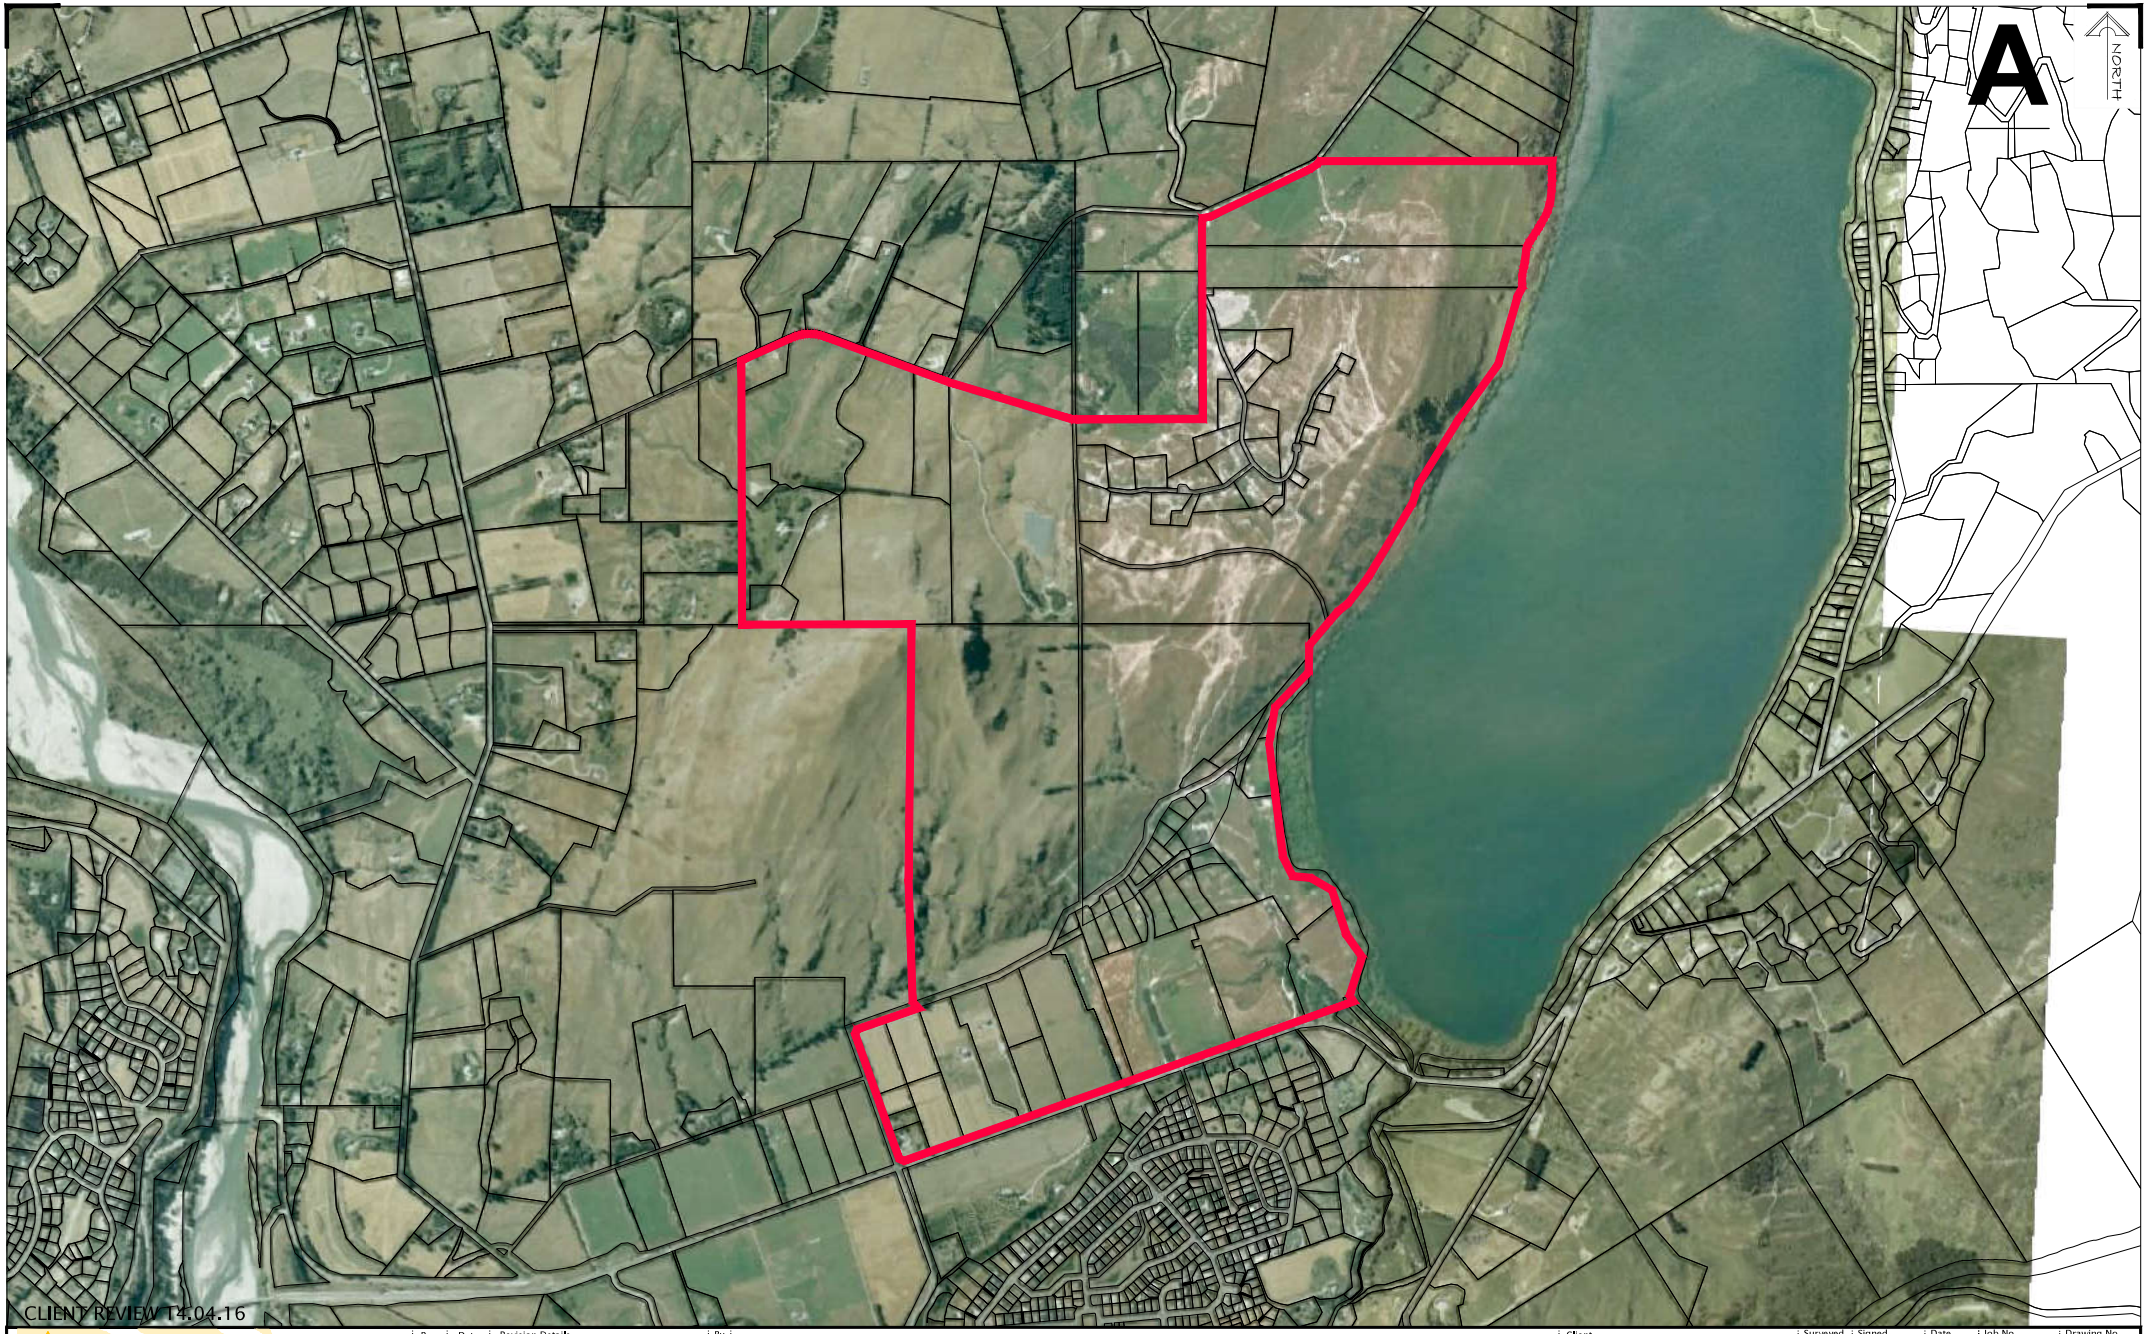


CLIENT REVIEW 14.04.16

Sholover Design Limited trading as
Clark Fortune McDonald & Associates
Licensed Cadastral Surveyors - Land Development - Planning Consultants
309 Lower Shotover Road, P.O.Box 553 Queenstown
Tel. (03)441-6044, Fax (03)442-1066, Email admin@cfma.co.nz
21 Reece Crescent, P.O.Box 550, Wanaka
Tel. (03)443-4448, Fax (03)443-4445, Email admin@cfma.co.nz
Shop 2, Otago House, 475 Moray Place, P.O. Box 5960
Tel. (03)470-1582, Fax (03)470-1583, Email admin@cfma.co.nz

| Rev. | Date | Revision Details | By |
|---|---|---|---|
| - | - | - | - |

# THREEPWOOD FARM

| Client | Surveyed | Signed | Date | Job No. | Drawing No. |
|---|---|---|---|---|---|
| ANDERSON LLOYD | | | | 12474 | 01_03 |
| | Drawn | Signed | Date | Scale | |
| | HK | | 14.04.16 | 1:7500 @ A1<br>1:15000 @ A3 | |
| | Designed | Signed | Date | Datum & Level | Rev. |
| | | | | Mt Nic 2000 | - |

Notes
All dimensions shown are in meters unless shown otherwise.
Any person using Clark Fortune McDonald drawings and other data accepts the risk of:
- Using the drawings and other data in electronic form without requesting and checking them for accuracy against the original hard copy versions.
- Ensuring the information is the most recent issue.
- Copyright on this drawing is reserved.

S:\JOBS\12400\12474\acad\12474 01 Lower Shotover Farms.dwg Plotted: 19.04.2016